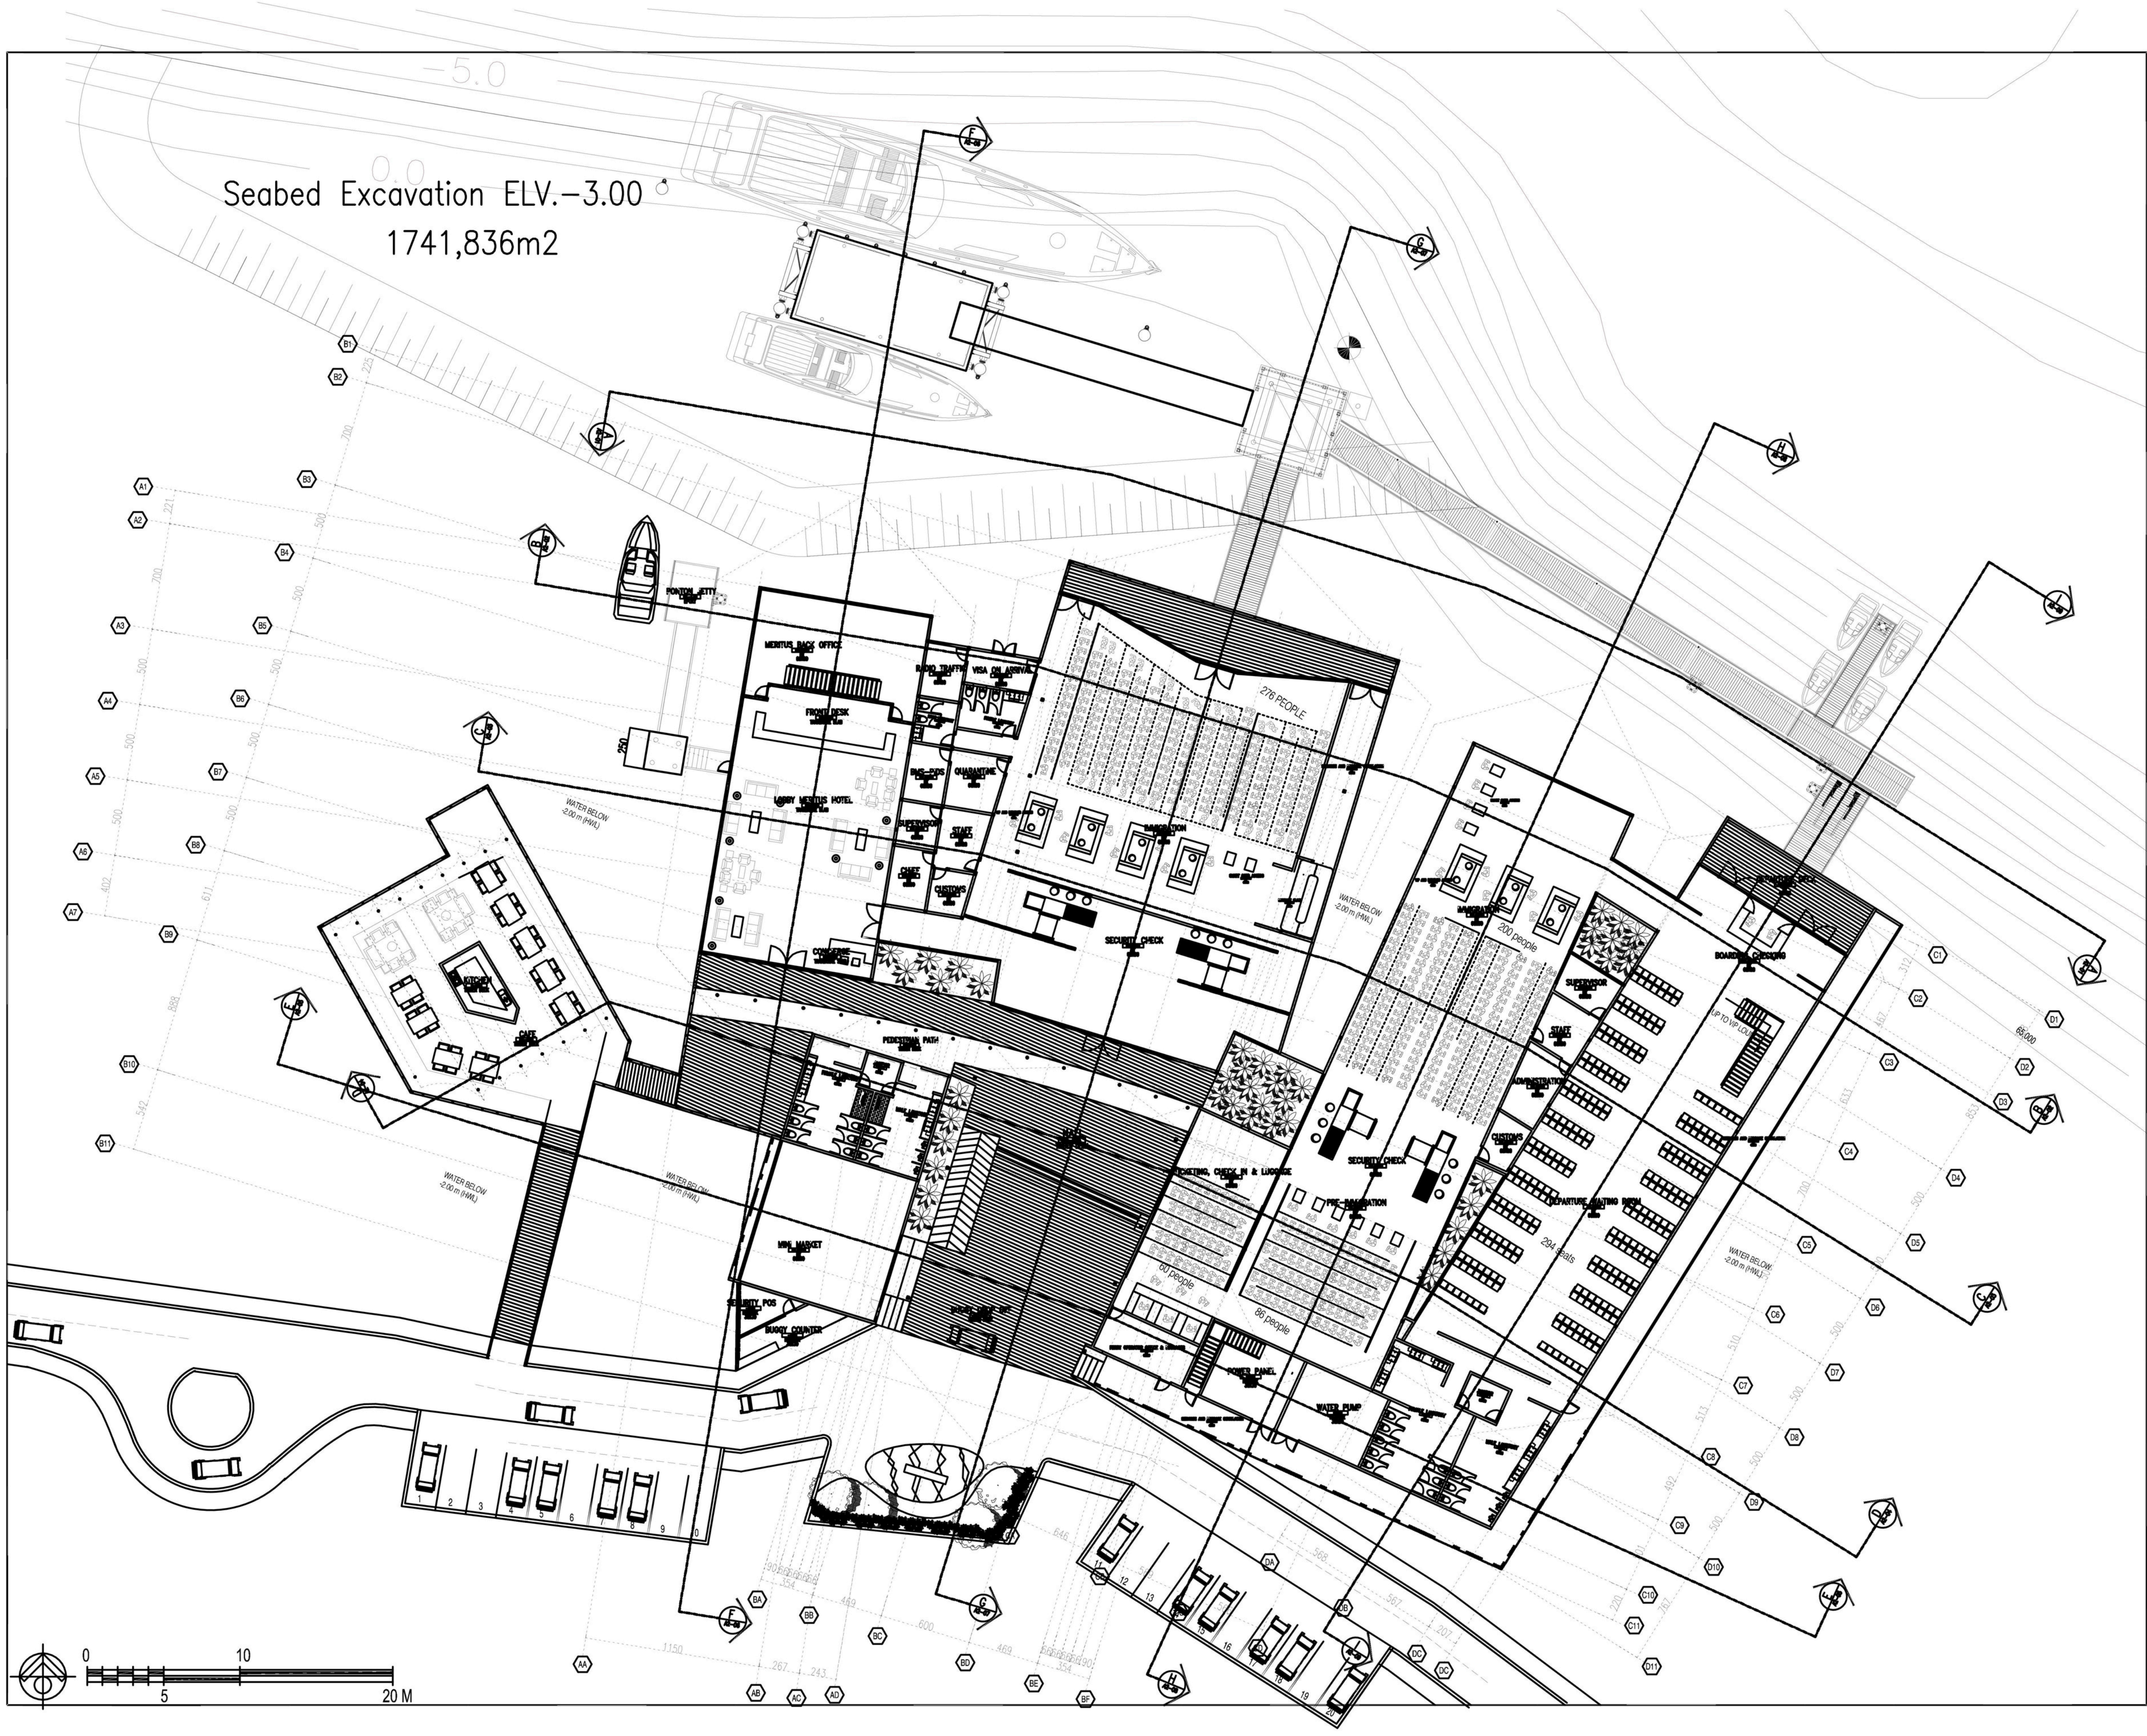

D-BCFT

CATATAN UMUM/General Notes

KODE/Code	REVISI/Revision	TGL/Date

PRE ELIMINARY DESIGN

JUDUL GAMBAR/Drawing Tittle

1st LEVEL

SKALA/Scale		1 : 200 @A1	
PIC/Principle in Charge	IR.YORI ANTAR	KODE/Code	LEMBAR/Sheet
PM/Production Manager		A1	02
PA/Project Architect	RESHA KHAMBALI		
DISETUJUI/Approved by		REVISI/Rev.	TANGGAL/Date
DIPERIKSA/Cheked by		0	2014 07 17
DIGAMBAR/Drawn by	RK		

PROYEK/Project

BEACH CLUB FERRY TERMINAL
FUNTASY ISLAND
BATAM

PEMILIK/Owner

PT.BATAM MARINA ISLAND

PT HAN AWAL & PARTNERS
ARCHITECT - JAKARTA
Bintaro Jaya Sektor 9
Jl. Palem Puri No. 7 Tangerang, Banten
ph. (021) 7454397, 7456697, 7457797 fax. (021) 7456922
IPTB NO. : 3165/IPTB/A-A/DPPB/I-2008

KONSULTAN STRUKTUR/Structure Consultant

PT. SUSANTO CIPTAJAYA
ENGINEERING CONSULTANT
Kec. Kembangan Jakarta Barat 11620
IR. EDDY SUSANTO MT.
SIBP. NO.0263/P/K-A/APPB/XIII-2012

KONSULTAN M & E/M & E Consultant

HAK CIPTA
Dilarang meniru atau mereproduksi gambar ini dalam bentuk apapun kecuali dengan persetujuan tertulis dari PT. Han Awal & Partners-Architect-Jakarta

Copyright
no part of this docoment may be reproduced and transmitted in any form except with the written approval from PT. Han Awal & Partners-Architect-Jakarta